


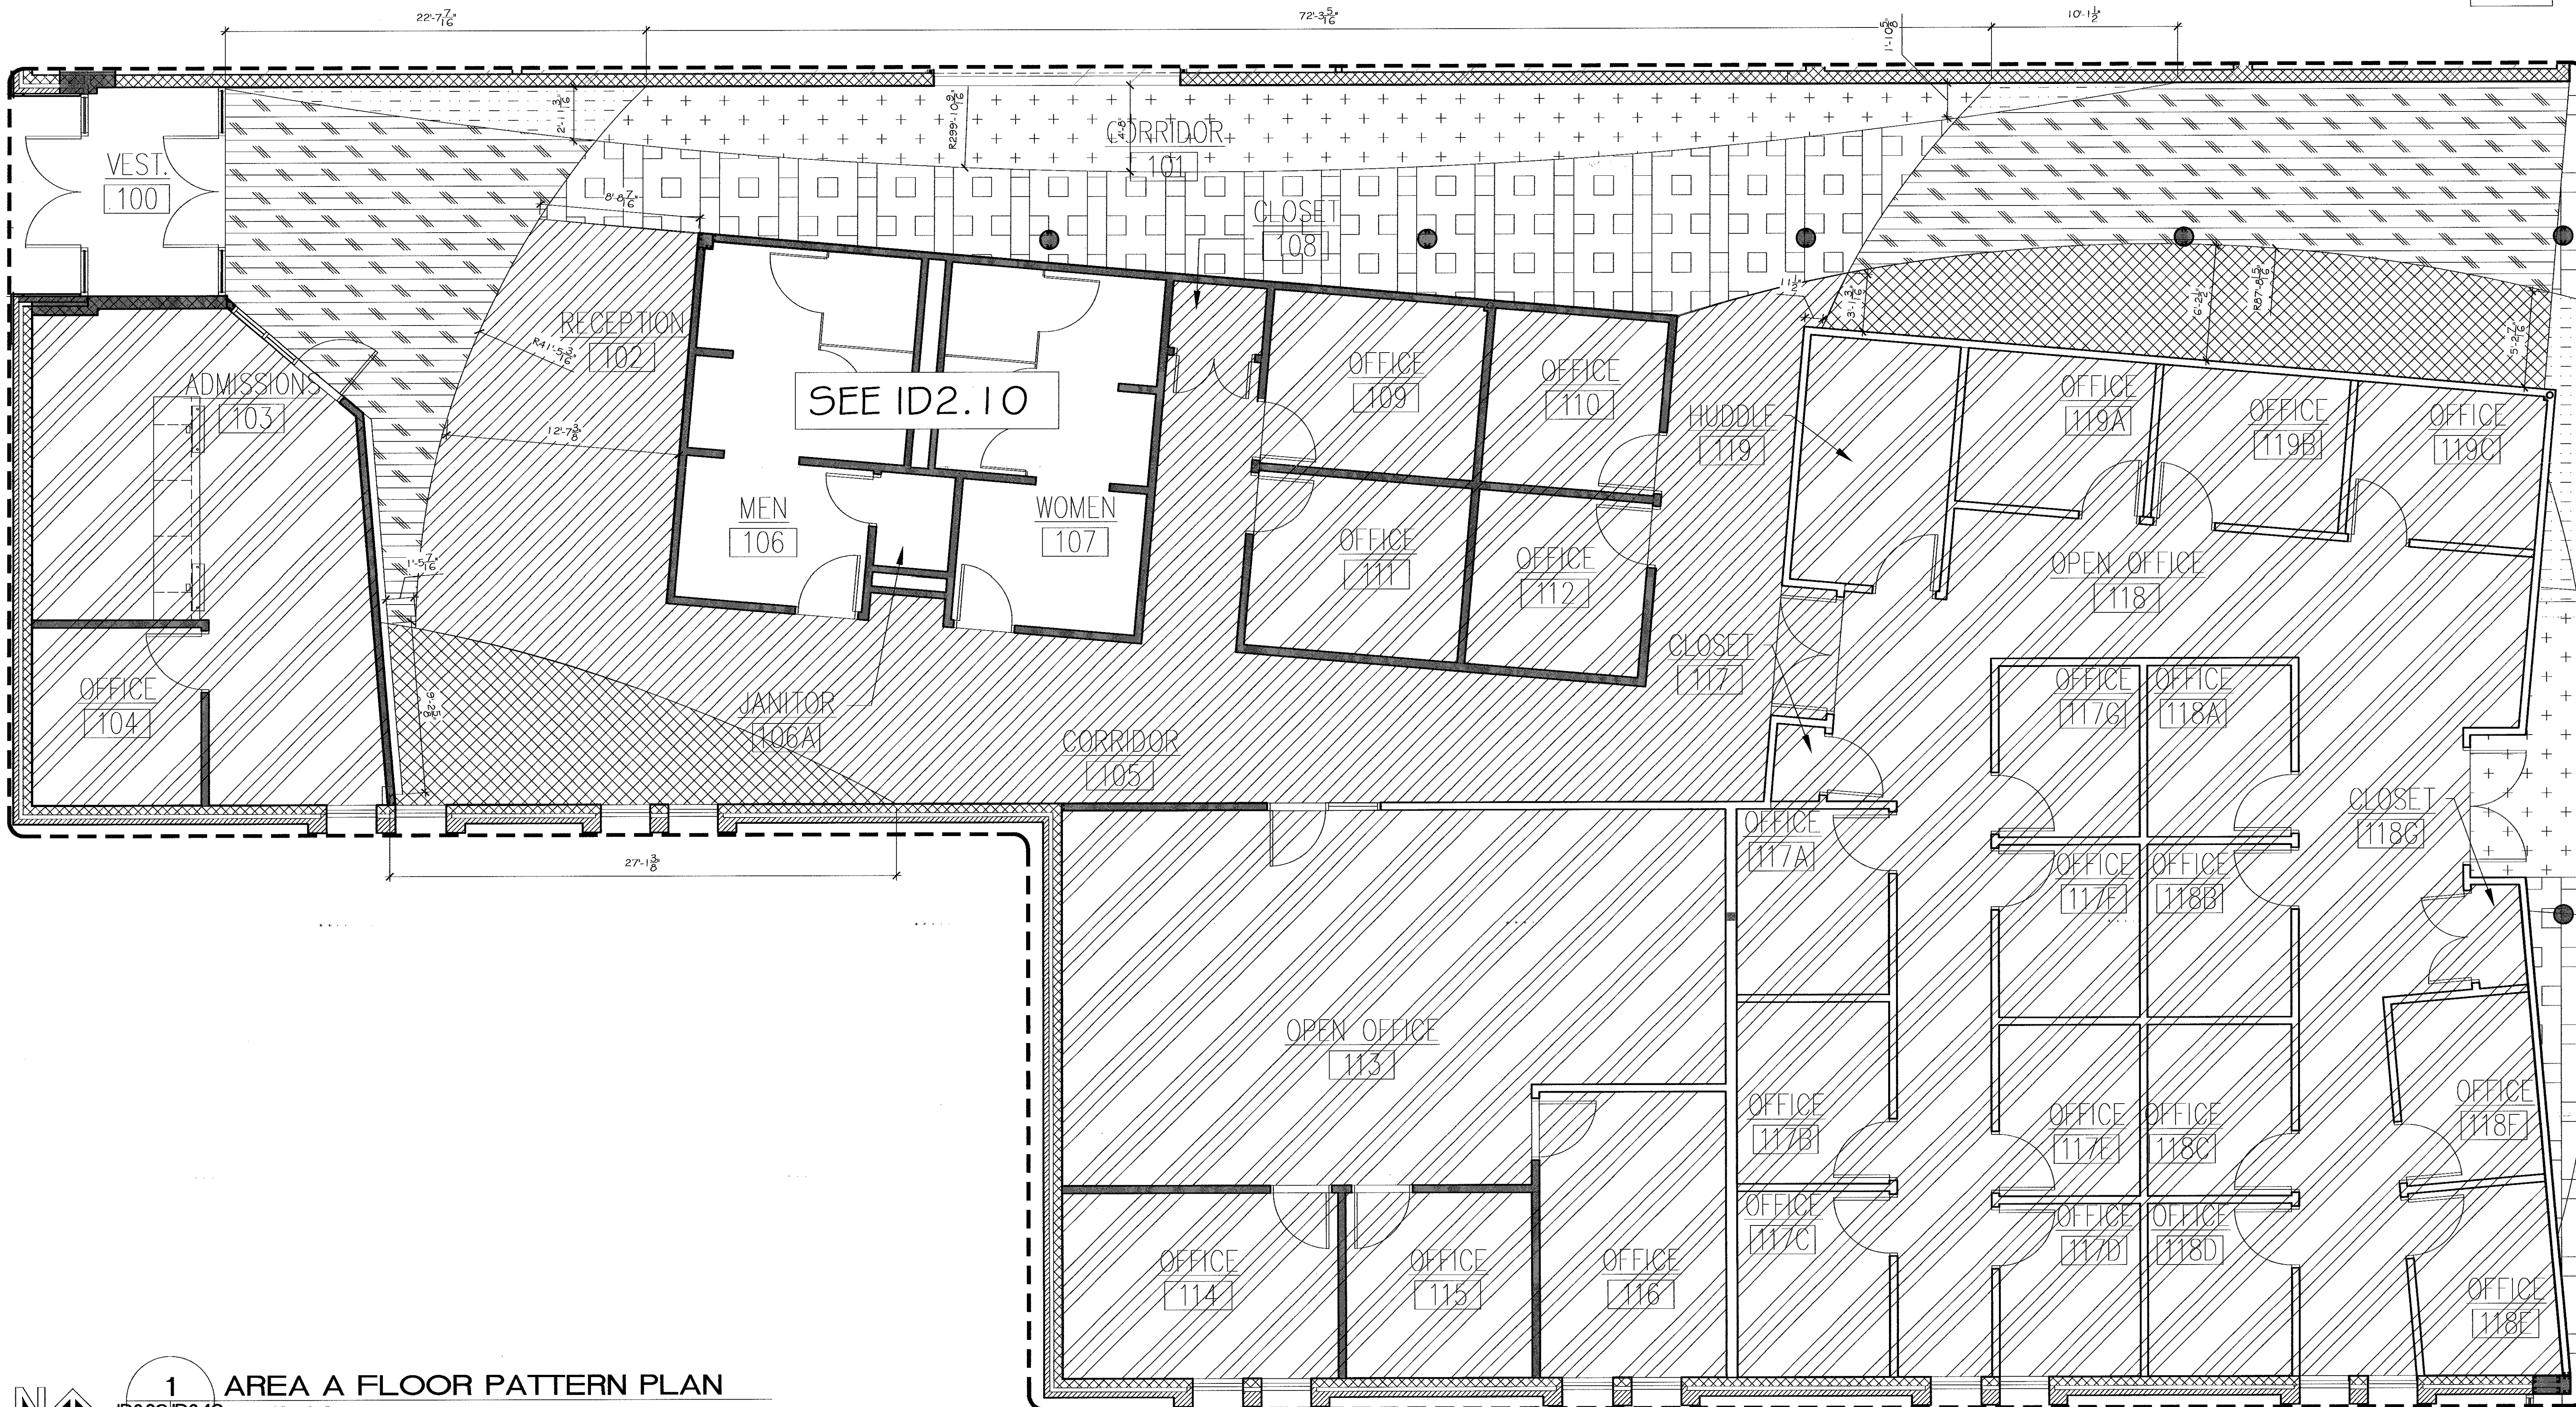

1 AREA A FLOOR PATTERN PLAN
ID2.3G ID2.4G SCALE: 1/4" = 1'-0"

FLOOR FINISH KEY

CPT-1	CPT-4	LIN-1	LIN-3
CPT-2	CPT-5	LIN-2	LIN-4
CPT-3			

KSA

Interior Design

Post Office Box 2105
Glen Allen, VA 23058
P: 804.527.0155
F: 804.527.0623
ksa@interior.com

mbj ARCHITECTURE
A Professional Limited Company
GROVE PARK SQUARE
11637-B NUCKOLS ROAD
Richmond, Virginia 23069
P: (804) 273-9811 Fax: (804) 273-9843

mbj ARCHITECTURE

RAPPAHANNOCK
COMMUNITY COLLEGE
CAMPUS RENOVATIONS
WARSAW + GLENN, VIRGINIA
PC: 260-17712

GLENN CAMPUS
AREA A FLOOR PATTERN PLAN

Date: MAY 11, 2010

NO.	DATE

STEPHEN FLOYD
5/19/2010
ARCHITECT

Sheet
ID2.4G
File Number
09004-GLENN-SHT-CDS